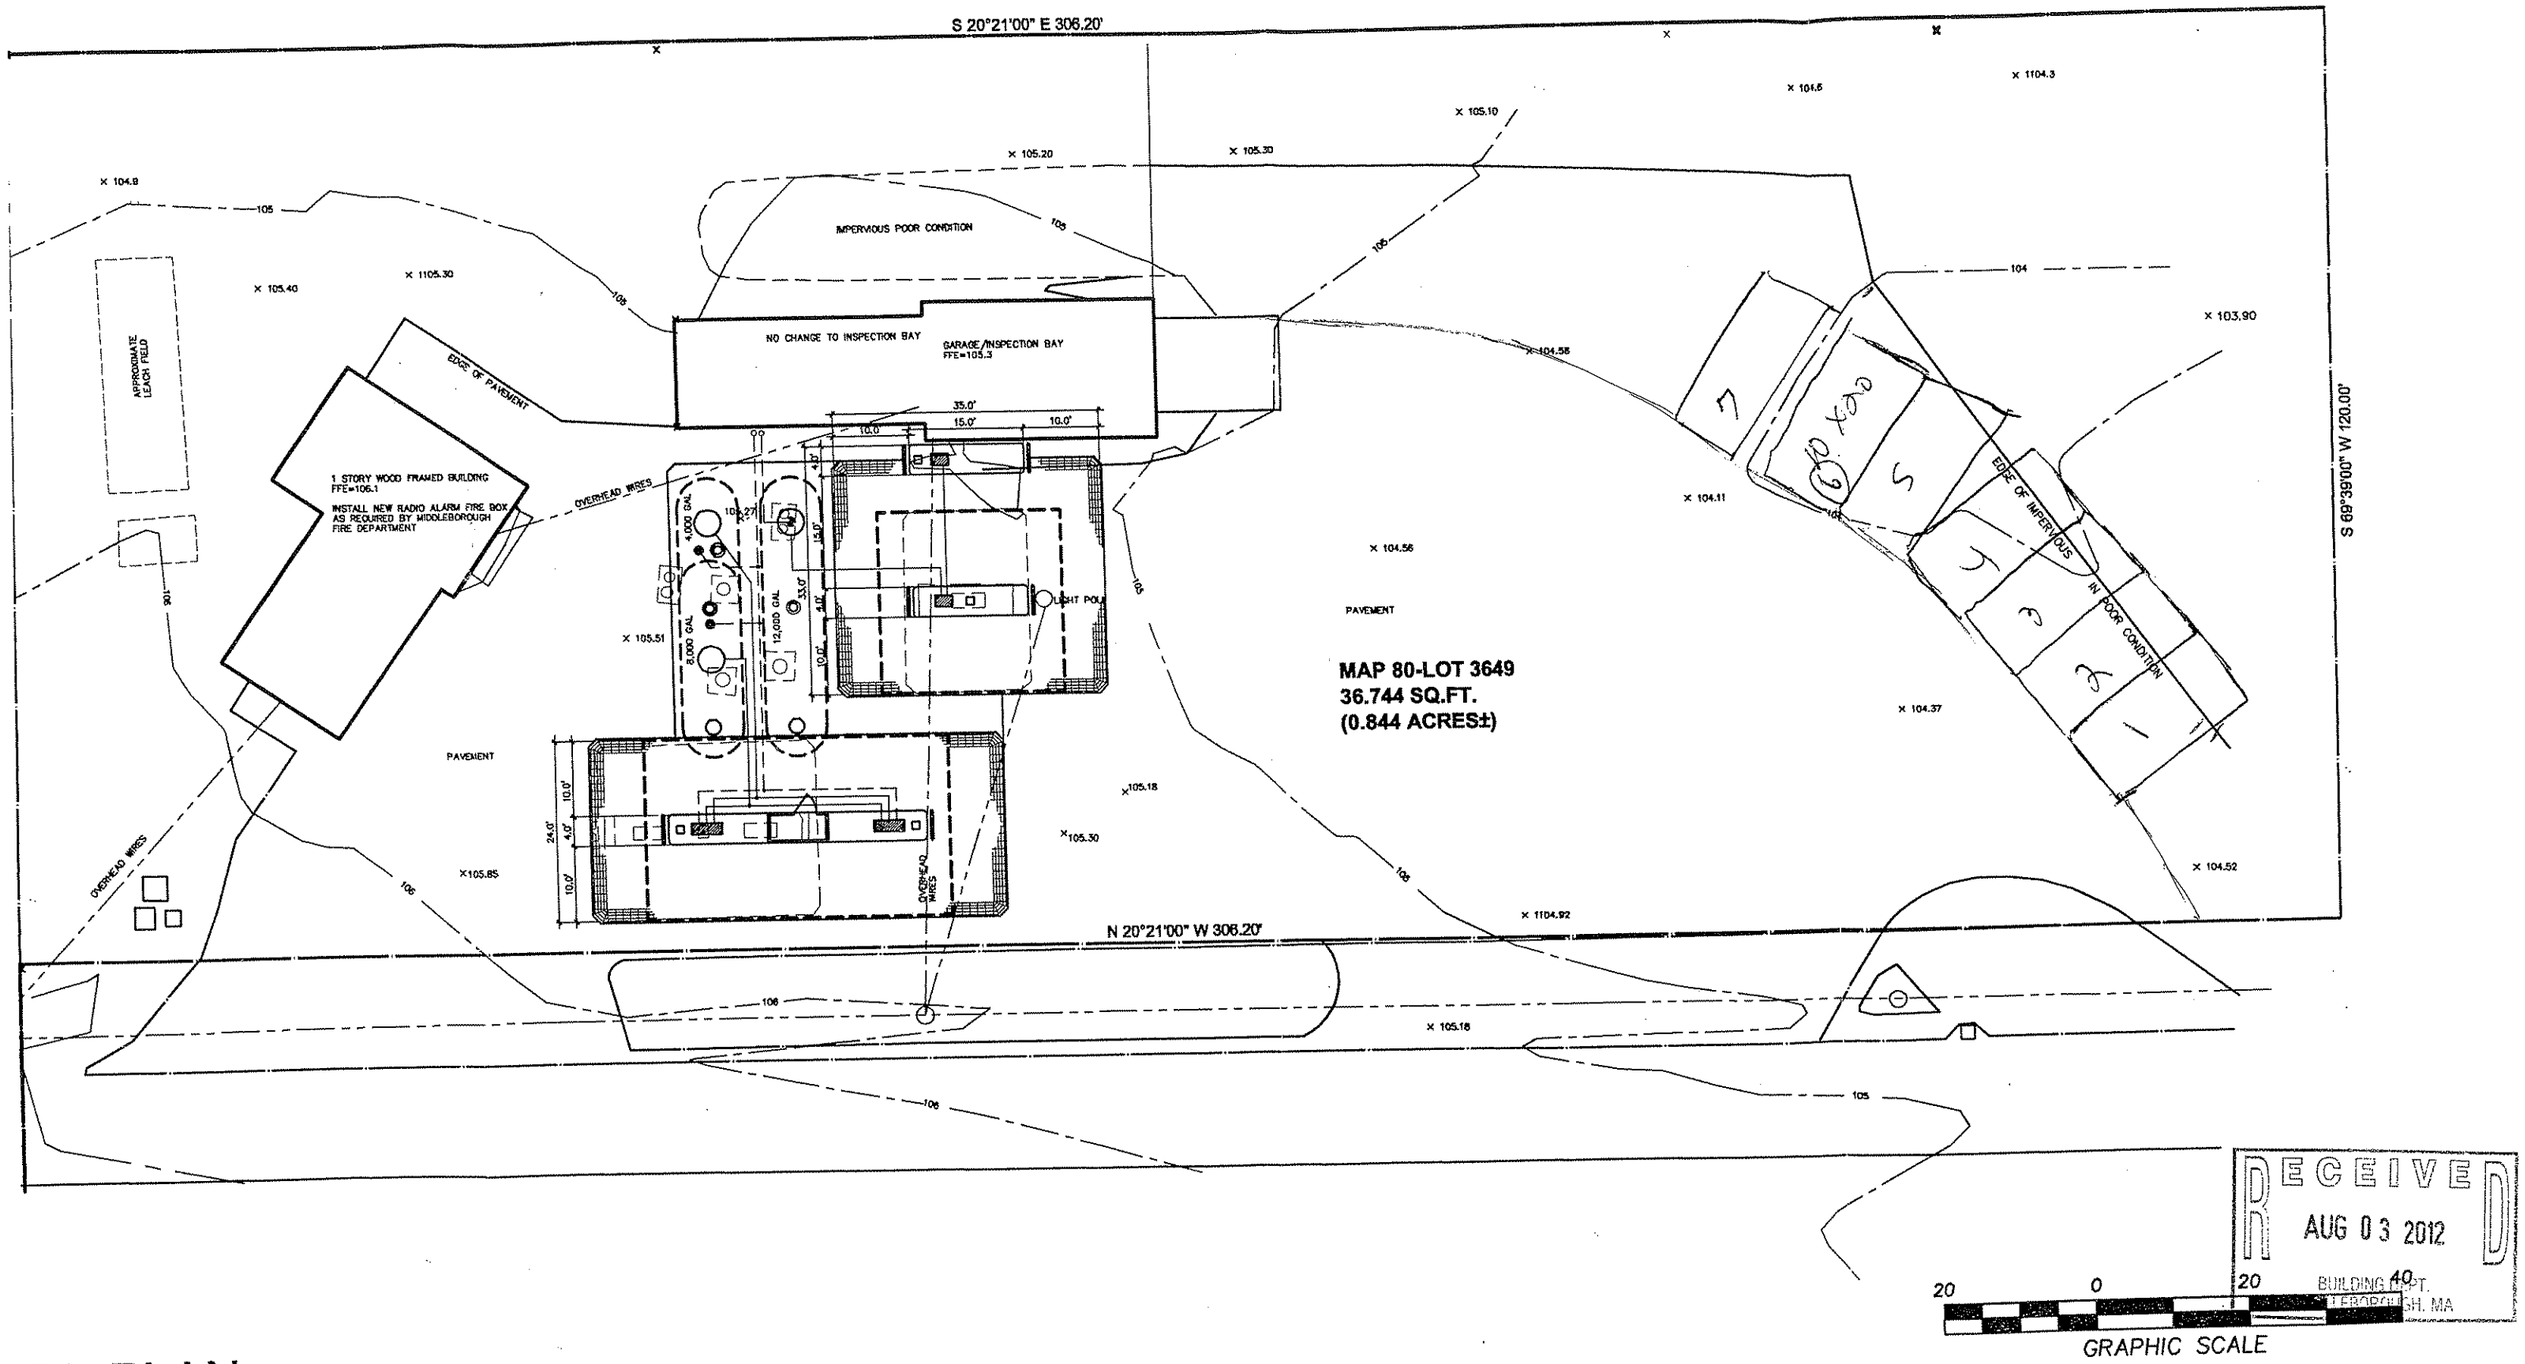

RECEIVED
AUG 03 2012
BUILDING DEPT.
MIDDLEBOROUGH, MA

ITE PLAN

SCALE: 1"=20'