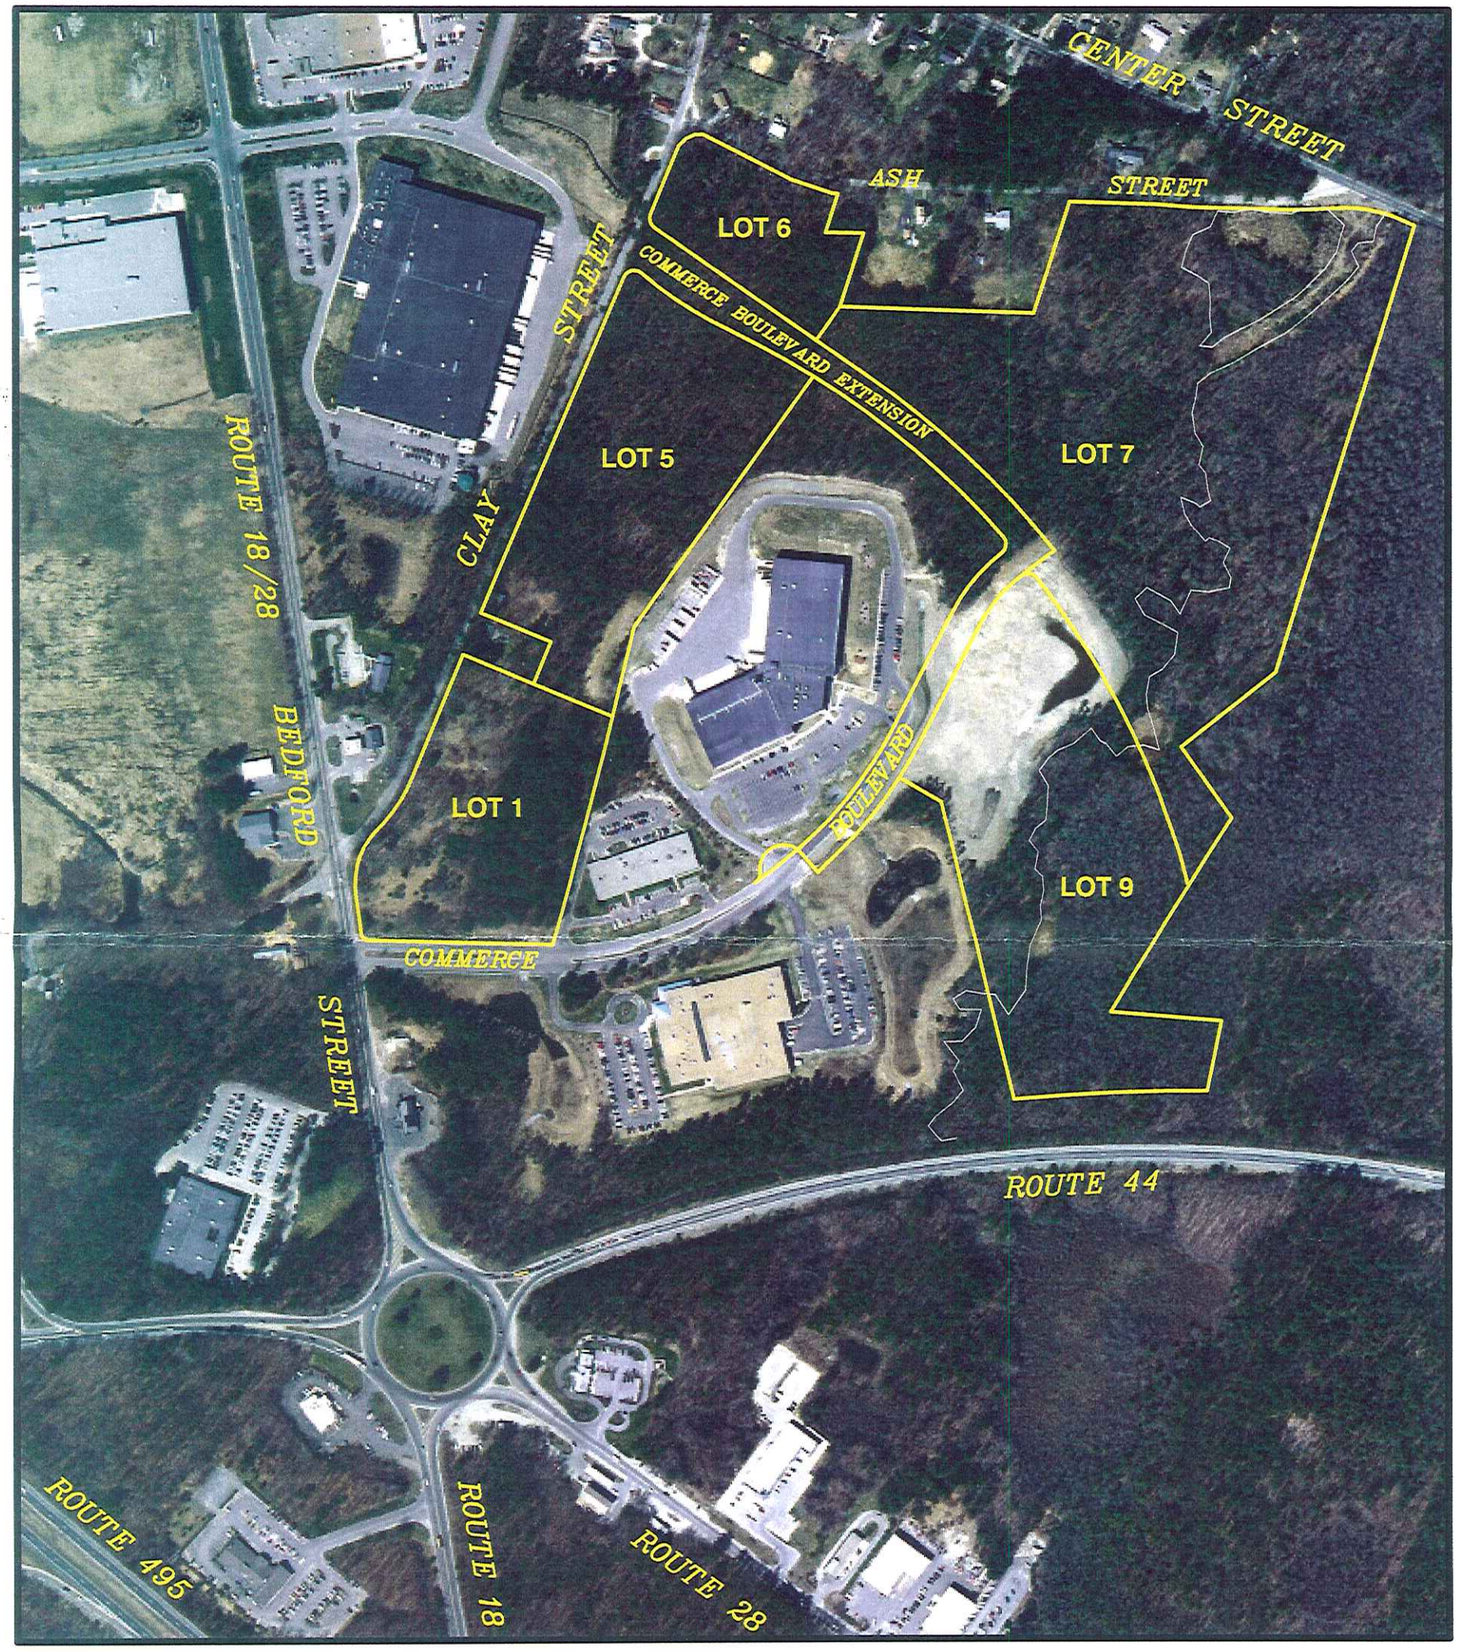

hwmoore
ASSOCIATES, INC.
CIVIL ENGINEERING | LAND PLANNING
112 Shawmut Avenue
Boston, MA 02118
tel 617-357-8145
fax 617-357-9495

Project Title	MIDDLEBOROUGH PARK AT 495
Location	MIDDLEBOROUGH, MASSACHUSETTS
Plan Title	AERIAL LOCUS PLAN
Plan Ref.	MASTER SPECIAL PERMIT LAND AREA PLAN

500 0 250 500
SCALE IN FEET

Project #:	3186
Date:	01-29-10
Scale:	1"=500'

SKC-1

Drawing File: 3186-AERIAL.dwg Tab: 8x11-P Plotted on: Jan 28, 2010 - 10:04am Plotted By: hmoore Plot Style Table 1050C.ctb