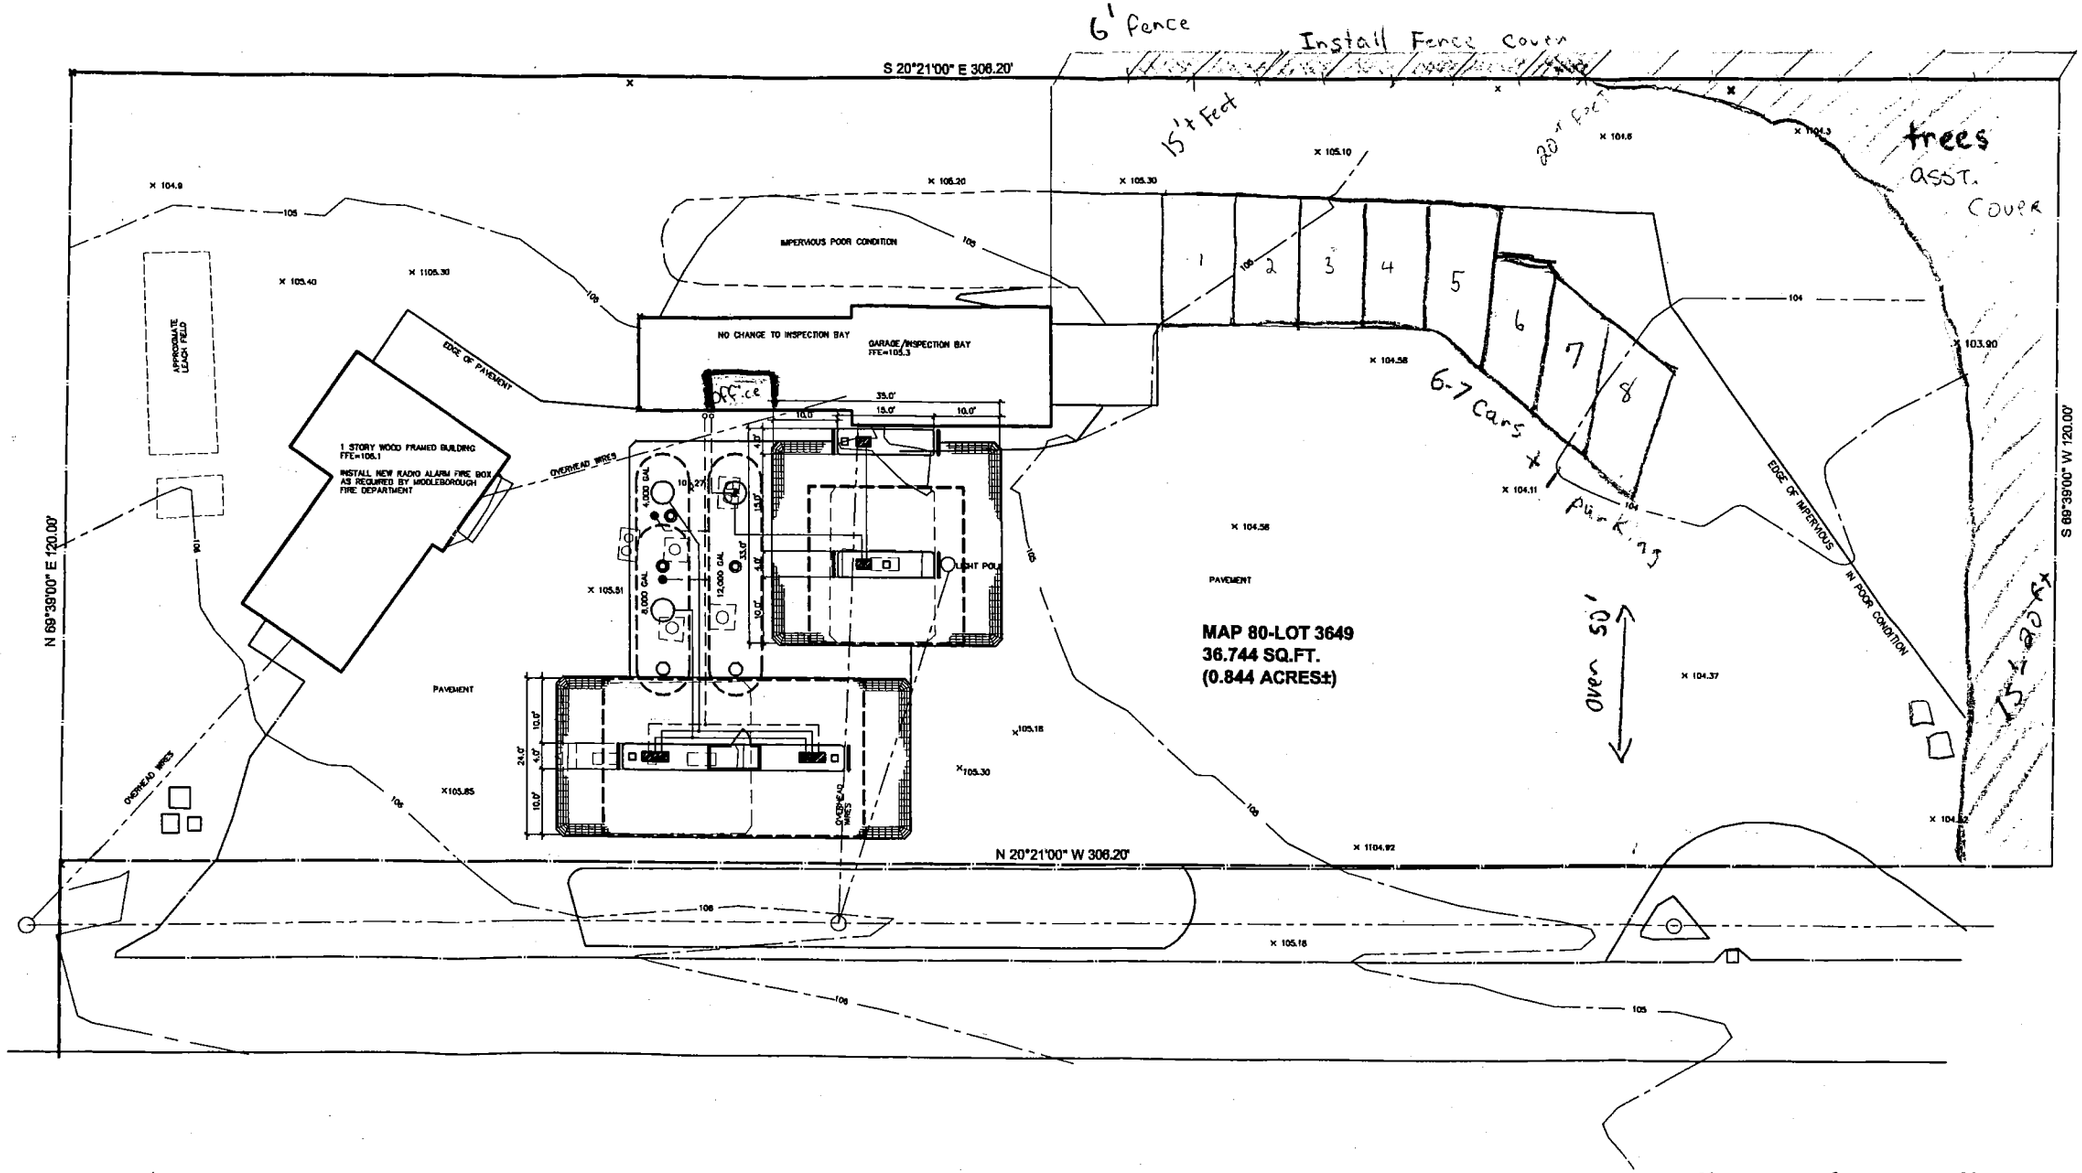

SITE PLAN LEONARD'S AUTO, LLC.

20 0 20 40
GRAPHIC SCALE

SCALE: 1"=20'