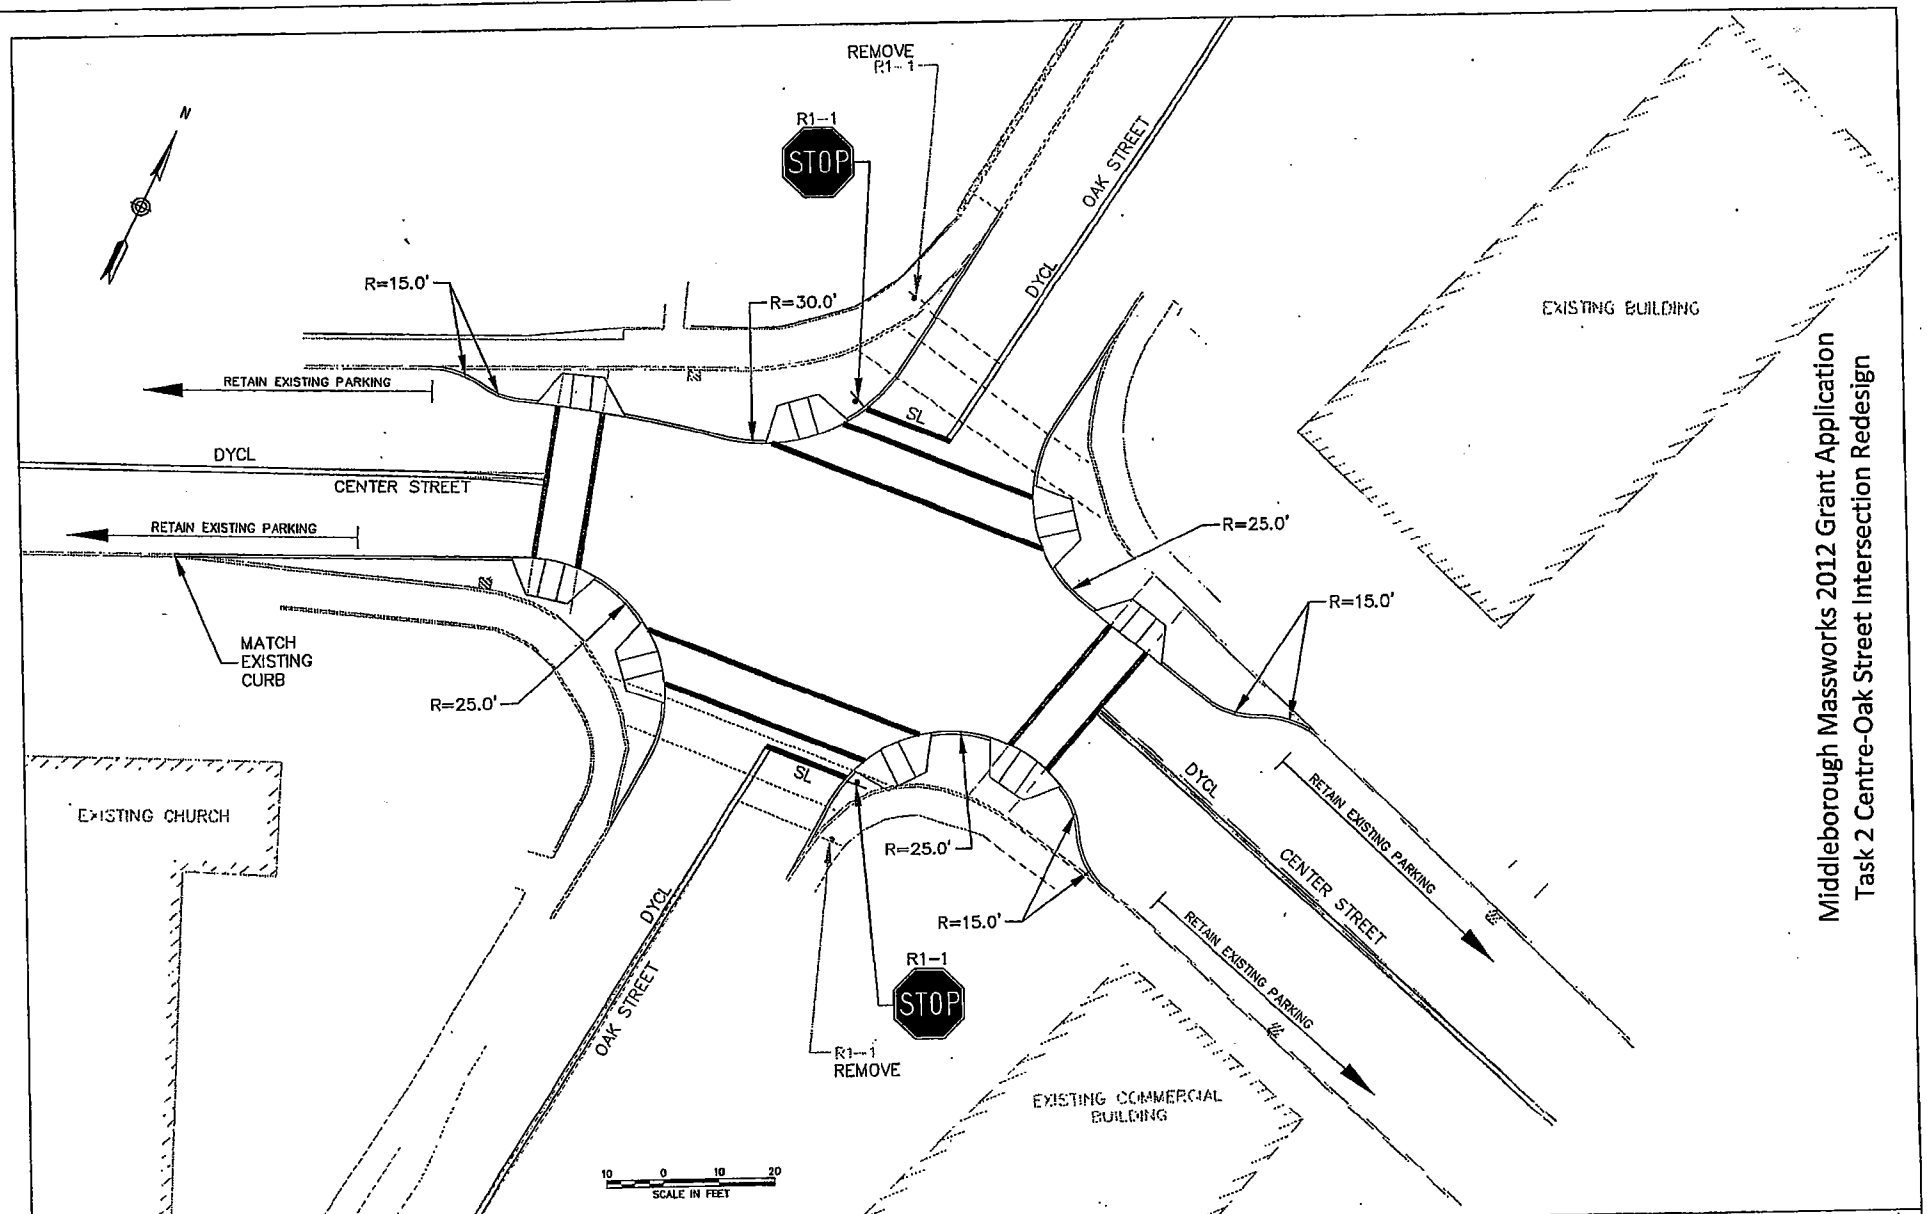

Middleborough Massworks 2012 Grant Application
Task 2 Centre-Oak Street Intersection Redesign

McMAHON
TRANSPORTATION ENGINEERS & PLANNERS
www.mcmahon.com

300 MYLES STANDISH BLVD
TAUNTON, MA 02780
TELE: (508)-823-2245
FAX: (508)-823-2246

45 BROMFIELD STREET
6TH FLOOR
BOSTON, MA 02108
TELE: (617)-556-0020
TELE: (617)-556-0025

DESIGN BY: GRM
DRAWN BY: JMP
CHECKED BY: GRM
JOB NO: Y09361
SCALE: 1"=10'
DATE: 11-23-09

REVISION NUMBER	REVISIONS	DATE

SHEET NO. 1
TOTAL SHEETS 1

Center Street/Oak Street Improvements
Intersection Layout Plan
Middleborough, MA