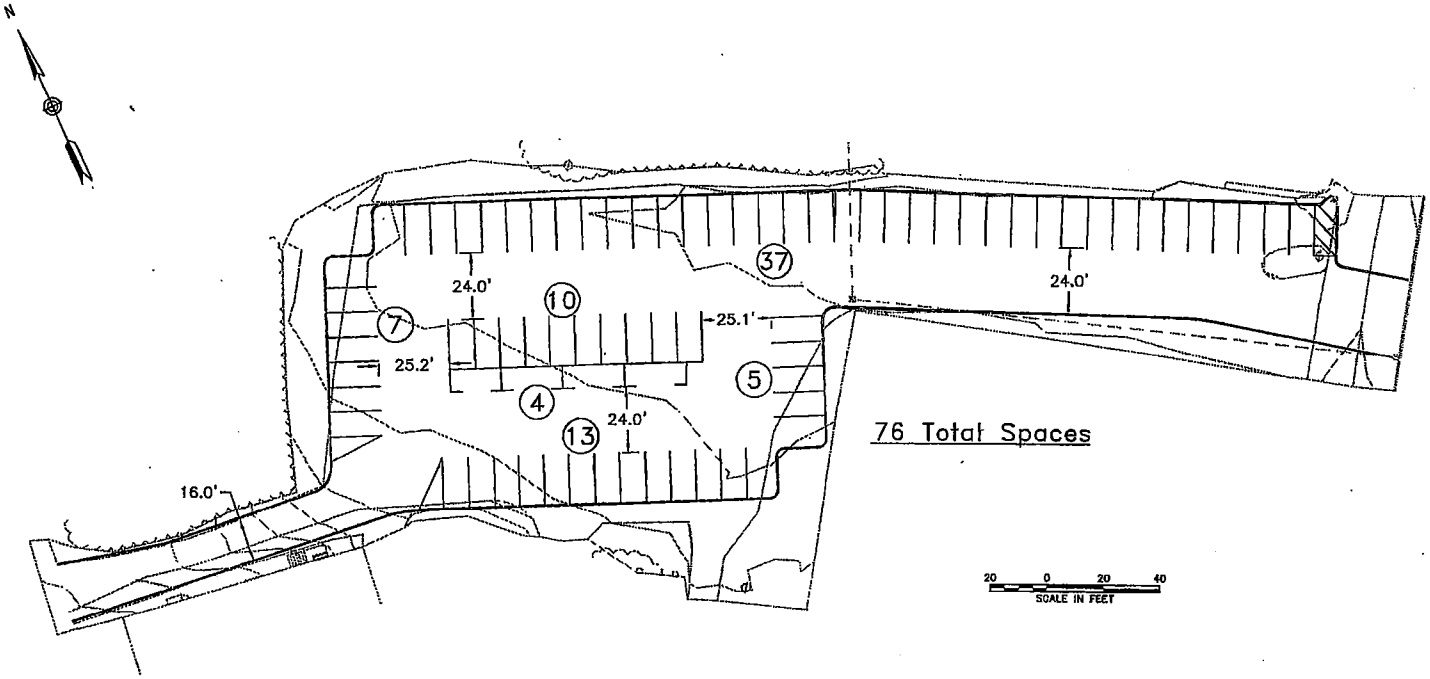

Middleborough Massworks 2012 Grant Application
Task 3 Pearl Street Parking Lot

McMAHON
TRANSPORTATION ENGINEERS & PLANNERS
www.mcmtrans.com

☒ 300 MYLES STANDISH BLVD
TAUNTON, MA 02780
TELE: (508)-823-2245
FAX: (508)-823-2246

☐ 45 BROMFIELD STREET
6TH FLOOR
BOSTON, MA 02108
TELE: (617)-556-0020
TELE: (617)-556-0025

DESIGN BY: GRM
DRAWN BY:
CHECKED BY:
JOB NO: Y09361
SCALE: AS NOTED
DATE: 11-24-09

REVISION NUMBER	REVISIONS	DATE

SHEET NO.	TOTAL SHEETS
1	1

Parking Lot Improvements
Layout Plan
Middleborough, MA