AREAS ON ABUTTING LOTS Available for HOUSE, DECK and BACKYARDS

GENERAL NO

1. EXISTING
OUTBACK EN
ENGINEERING

2. WETLAND
IN MAY 201.

3. EXISTING
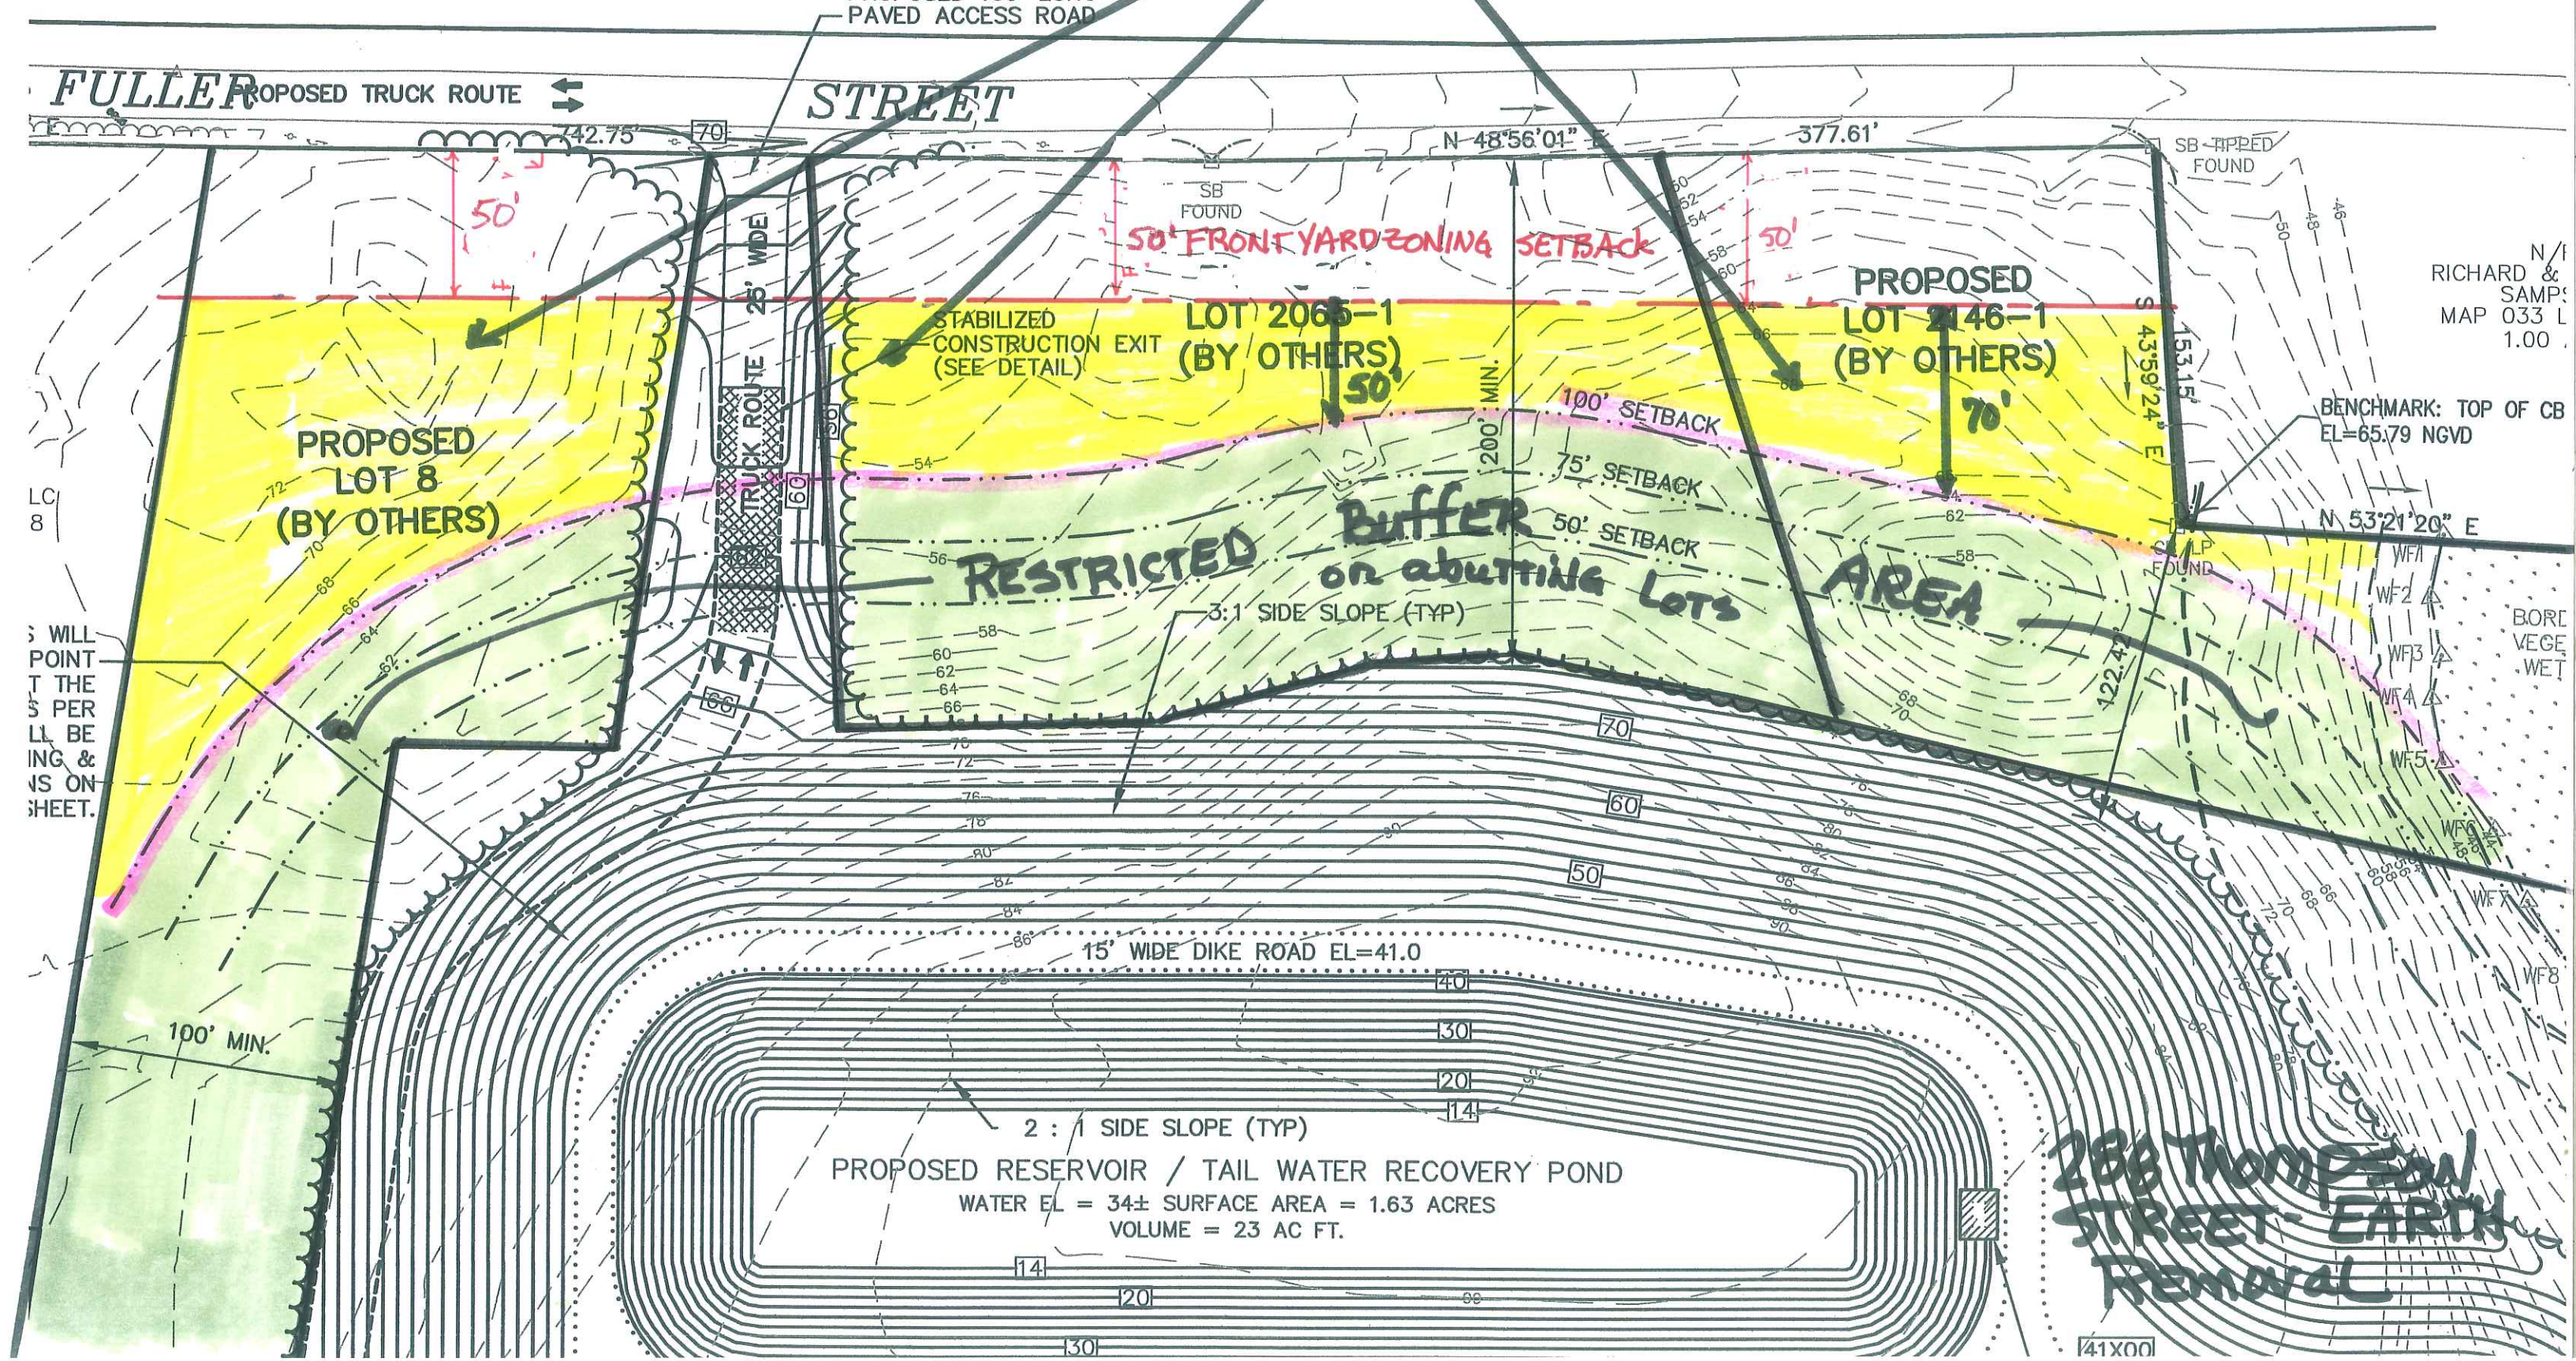
1" = 60'